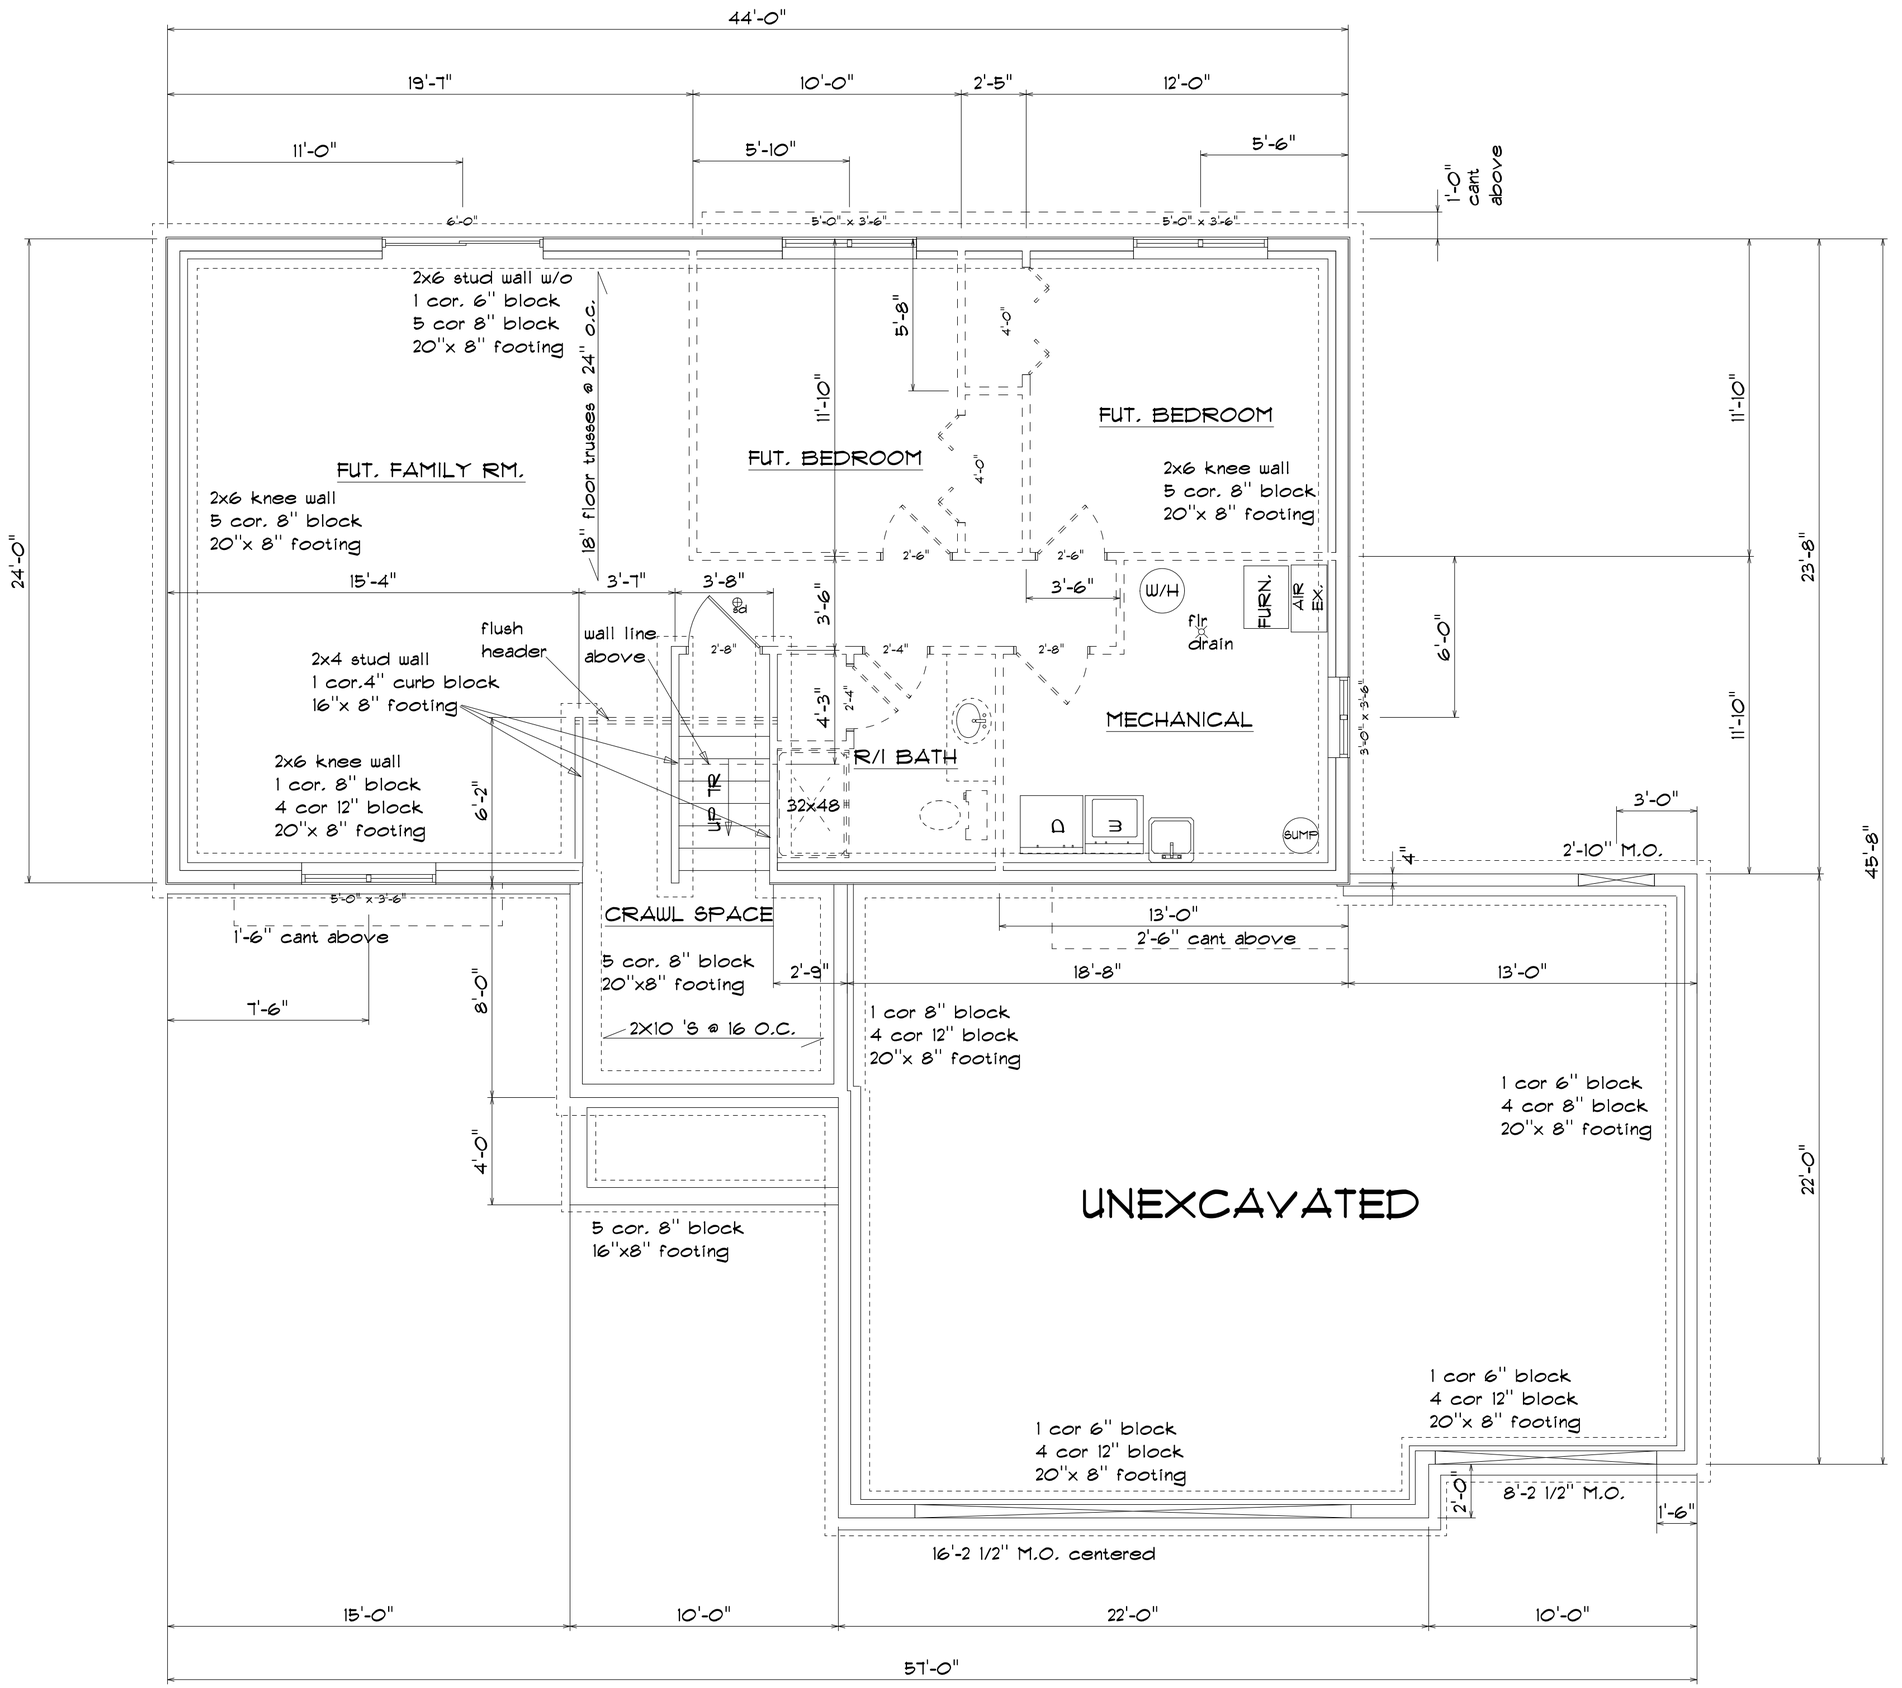

NOTE:
All headers 2-2x10's unless noted otherwise

NOTE:
min. 3" bearing @ ea. end of all micro - lam beams, and headers w/ spans of 7'-0" or greater. (unless noted)

NOTE:
provide solid bearing under all beams, headers, girders down to foundation.

NOTE:
truss & joist mfg to verify size & spacing of all trusses/ joist.

NOTE:
contractor to verify all notes, conditions, and dimensions, and be responsible for the same.

FOUNDATION PLAN

scale 1/4" = 1'-0" page 2 of 4